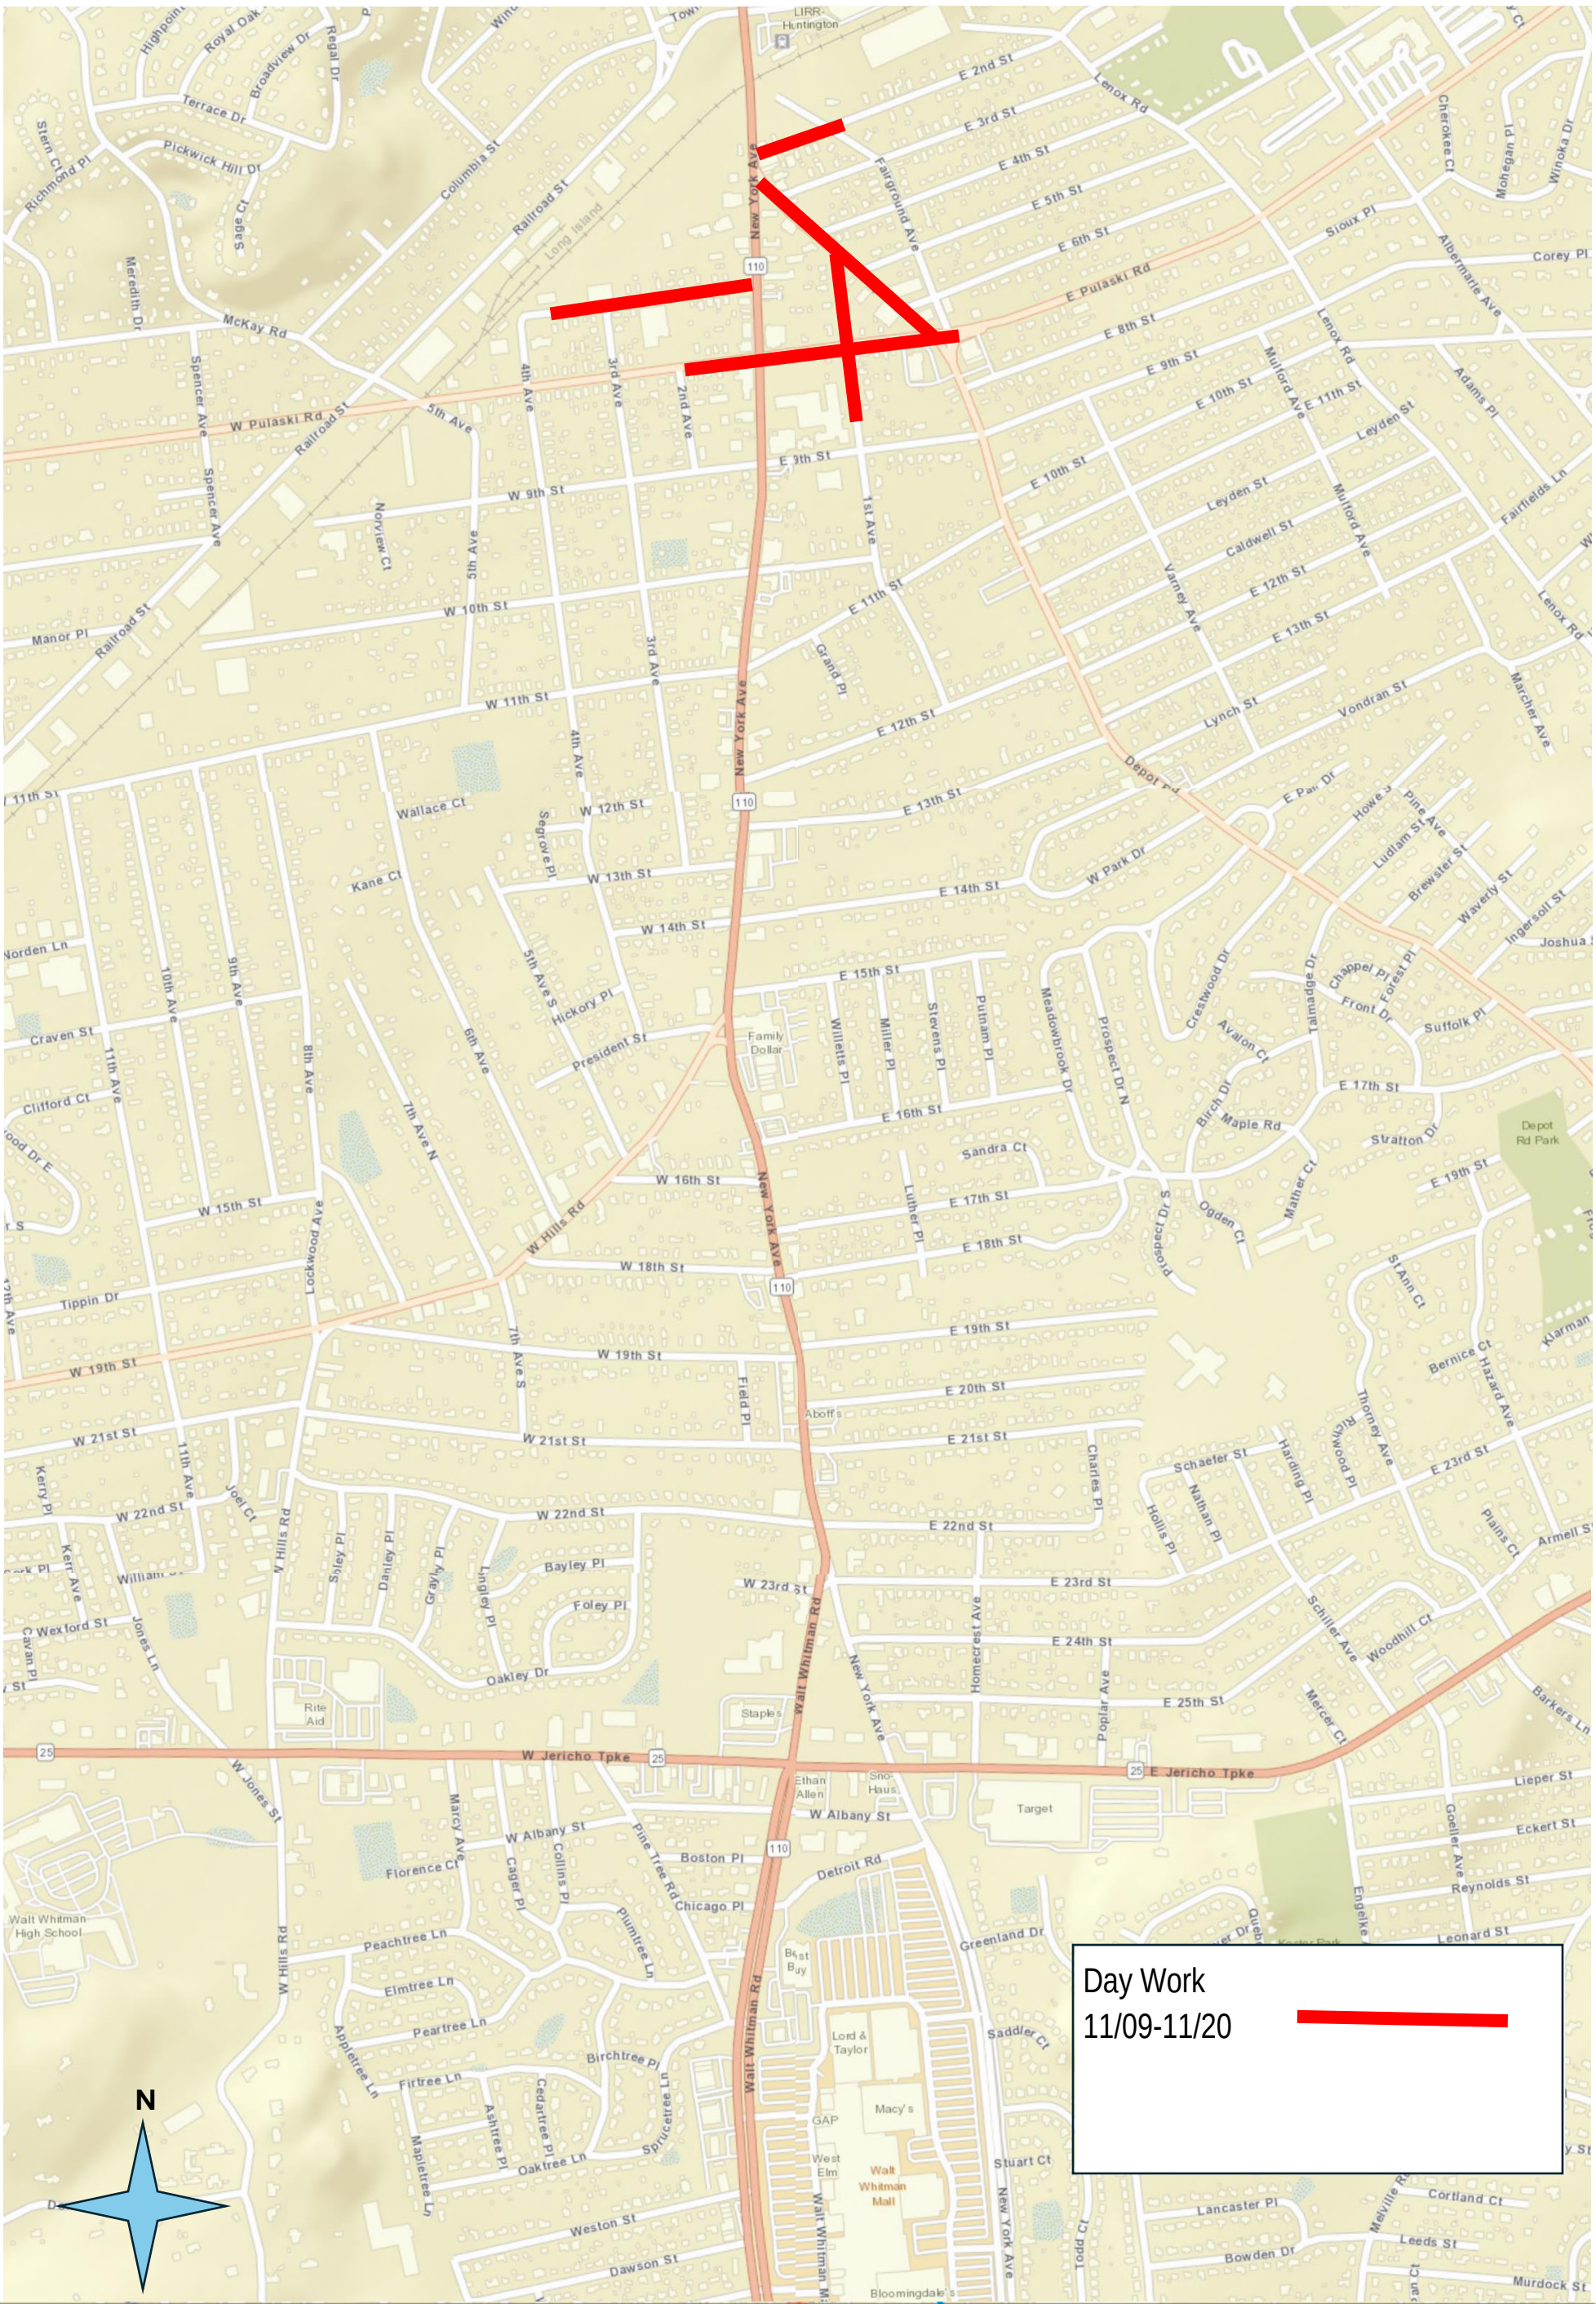


D&B Engineers and Architects

SUFFOLK COUNTY
DEPARTMENT OF PUBLIC WORKS
HUNTINGTON STATION HUB SEWER PROJECT