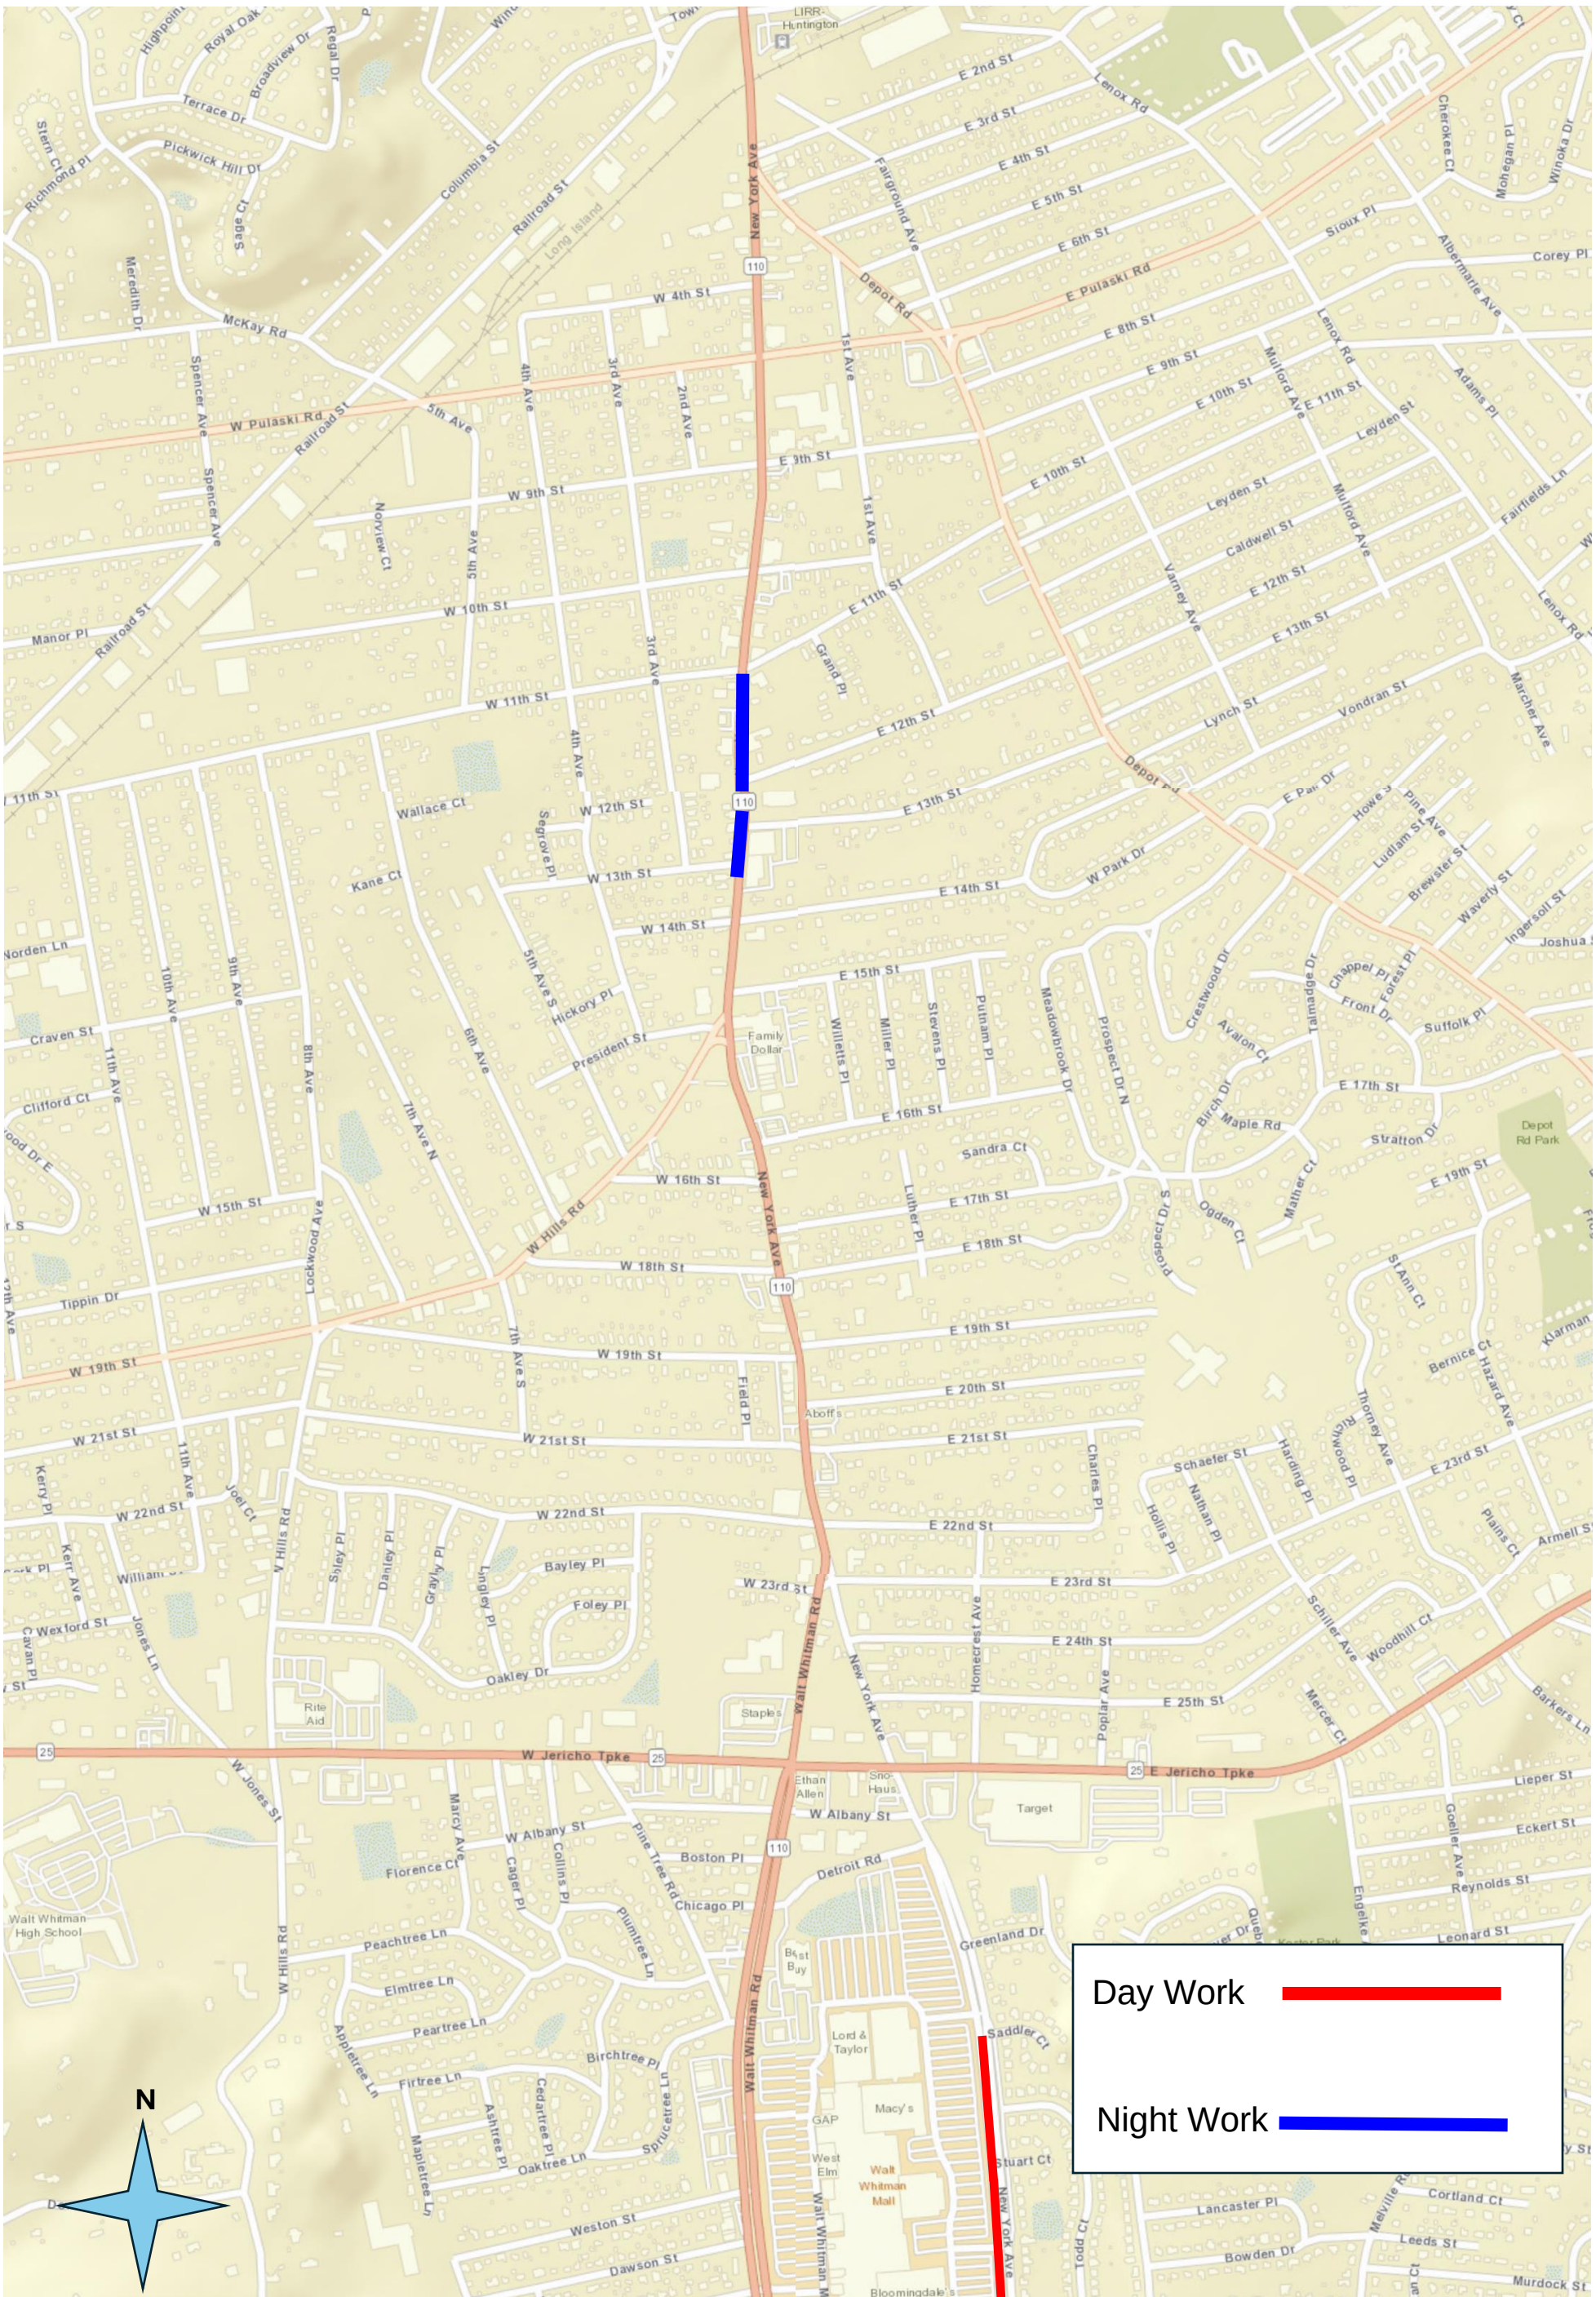

D&B ENGINEERS AND ARCHITECTS

SUFFOLK COUNTY
DEPARTMENT OF PUBLIC WORKS
HUNTINGTON STATION HUB SEWER PROJECT