PROFILE ALONG CURB AROUND CUL-DE-SAC

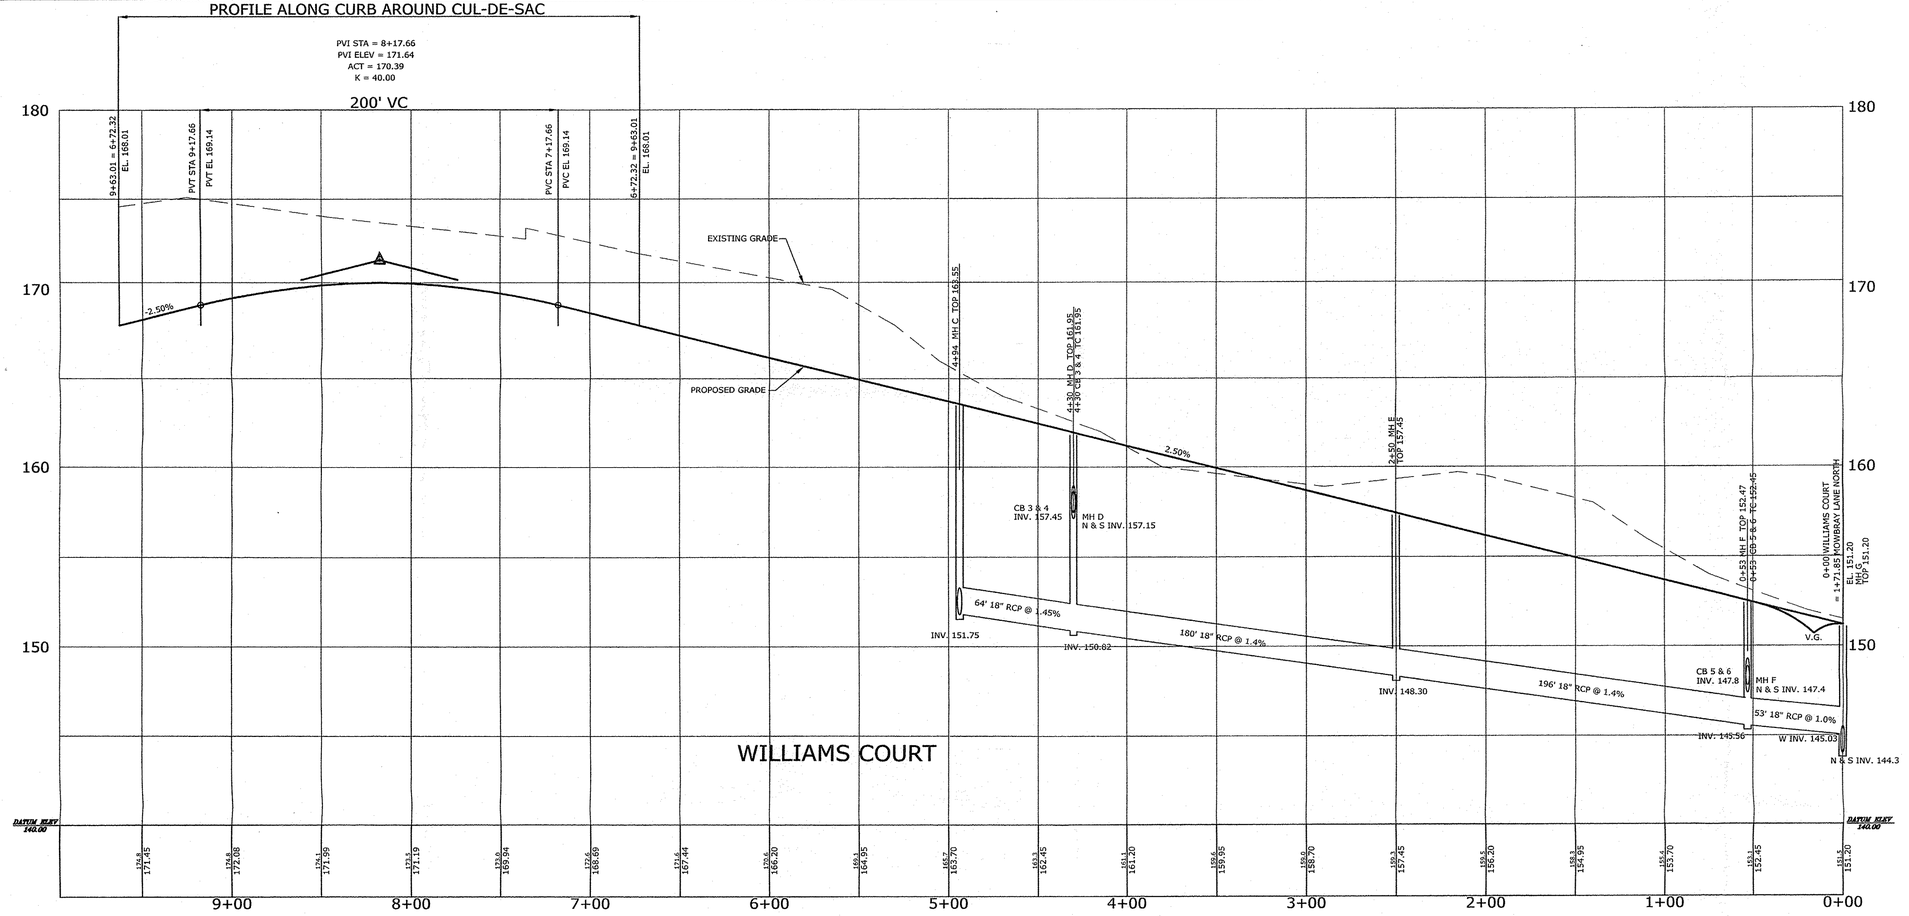

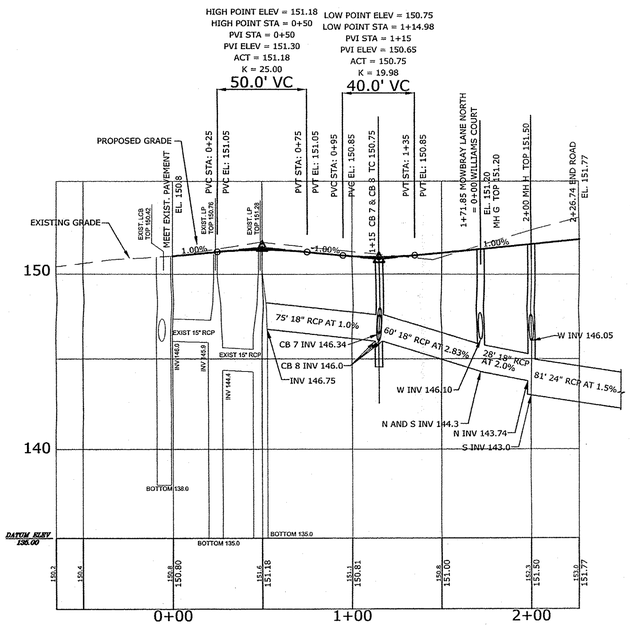

MOWBRAY LANE NORTH

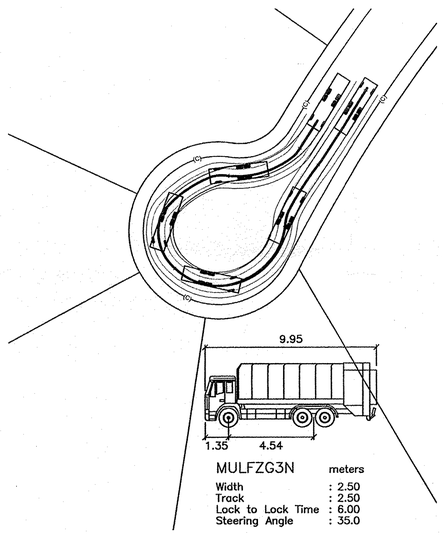

GARBAGE TRUCK TURNING DETAIL

SCALE:1" = 40'

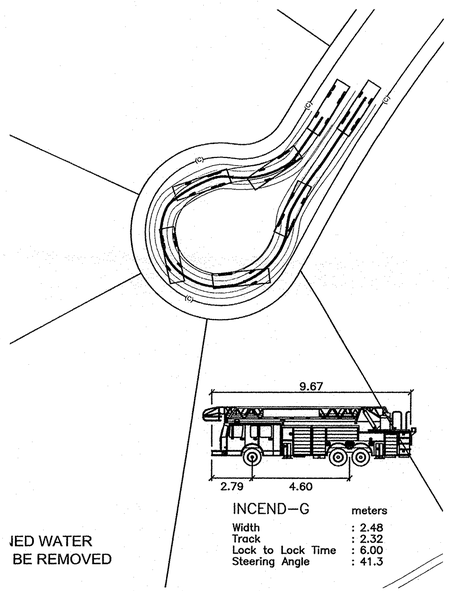

IED WATER
BE REMOVED

FIRE TRUCK TURNING DETAIL

SCALE:1" = 40'

PRELIMINARY MAP
PROFILES

DeForest Williams Estates

RESUBDIVISION OF LOT 1 ON THE MAP OF "WILLIAMS PLAT"
FILED: JULY 18, 1988 AS MAP No. 8572
LOT 7 ON THE MAP OF WAWAPEK FARMS SECTION 6
FILED: SEPT. 5, 1978 AS MAP No. 6718
LOCATED AT

COLD SPRING HARBOR

TOWN OF HUNTINGTON, SUFFOLK COUNTY, NEW YORK
SCTM DISTRICT 0400 SECTION 016 BLOCK 02 LOT 13.4 & 13.5
SCTM DISTRICT 0400 SECTION 016 BLOCK 08 LOT 8
SCALE:1" VERT = 4'
1" HORZ = 40'

0' 50' 100' 200'

NO.	DATE	DESCRIPTION	BY
7	03-23-11	ADD 6' EMERGENCY ACCESS BUFFER EASEMENT	GEO
6	03-02-11	REVISED IN RESPONSE TO TOWN COMMENTS OF 01-21-2011	GEO
5	9-23-10	REVISED IN RESPONSE TO TOWN COMMENTS OF 8-19-10	GEO
4	5-13-10	REVISE HYDRANT LOCATIONS	EG
3	---	REVISED IN RESPONSE TO TOWN COMMENTS OF 10-13-09	GEO
2	5-12-09	REVISED PROFILE	SAM
1	03-20-09	REVISED PER TOWN COMMENTS, LETTER DATED 3-4-09	GEO

OWNER	APPLICANT
ESTATE OF PRISCILLA DEFOREST WILLIAMS AND DOUG WILLIAMS P.O. BOX 242 COLD SPRING HARBOR, NY, 11724	ESTATE OF PRISCILLA DEFOREST WILLIAMS AND DOUG WILLIAMS P.O. BOX 242 COLD SPRING HARBOR, NY, 11724

NELSON & POPE
ENGINEERS • DESIGNERS • SURVEYORS
572 WALT WHITMAN ROAD
MELVILLE, N.Y. 11747-2188
(631) 427-5665 FAX (631) 673-4163

FILE NO. 400-16-2	JOB NO. 95018
DATE: JANUARY 2009	SHEET 2 OF 2