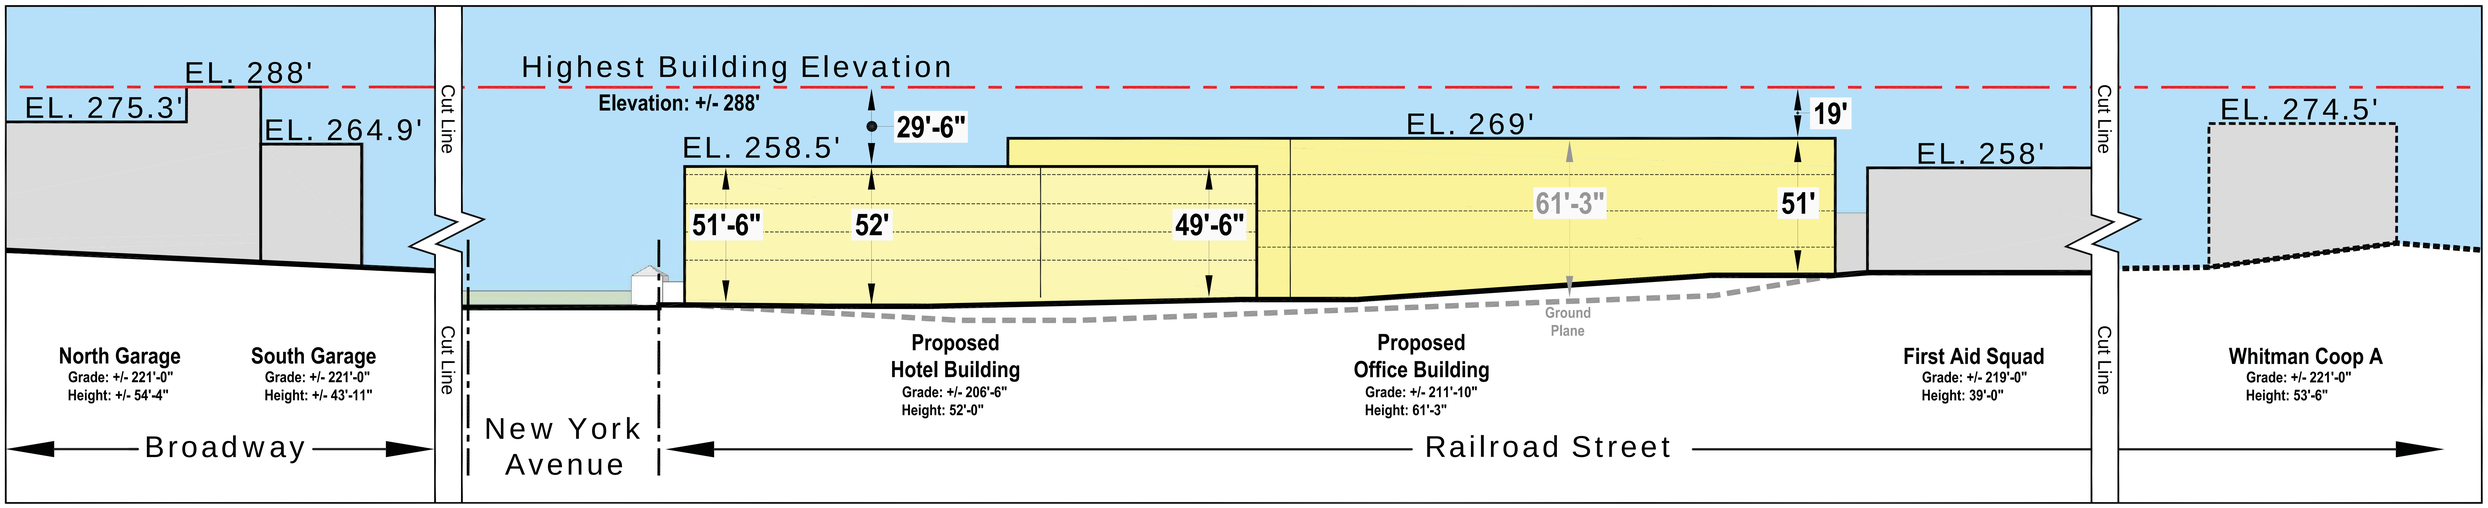

View South at Railroad Street of Proposed Hotel & Office

SCALE

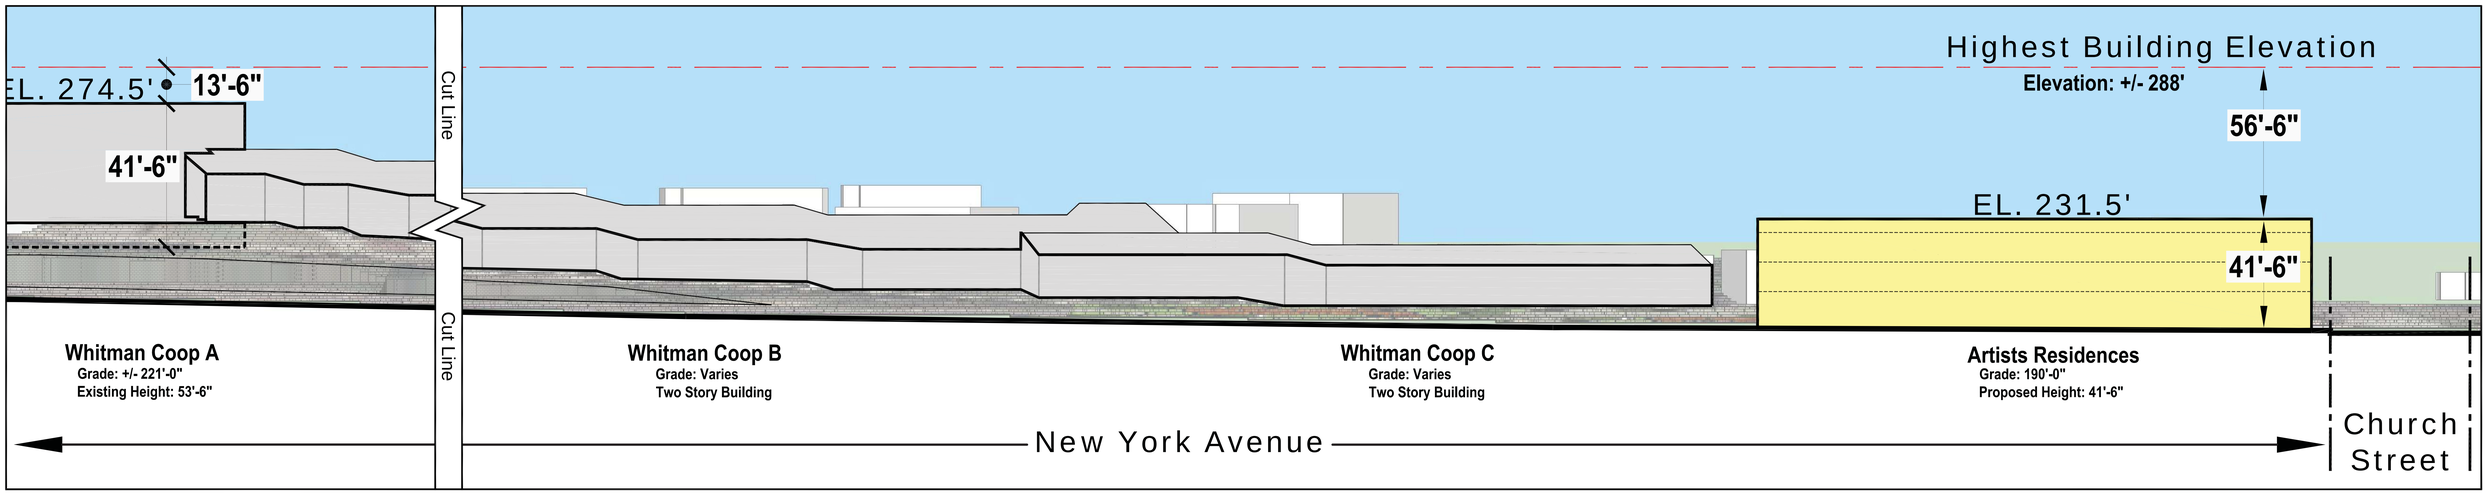

View West At New York Avenue (Artists Residents)

SCALE

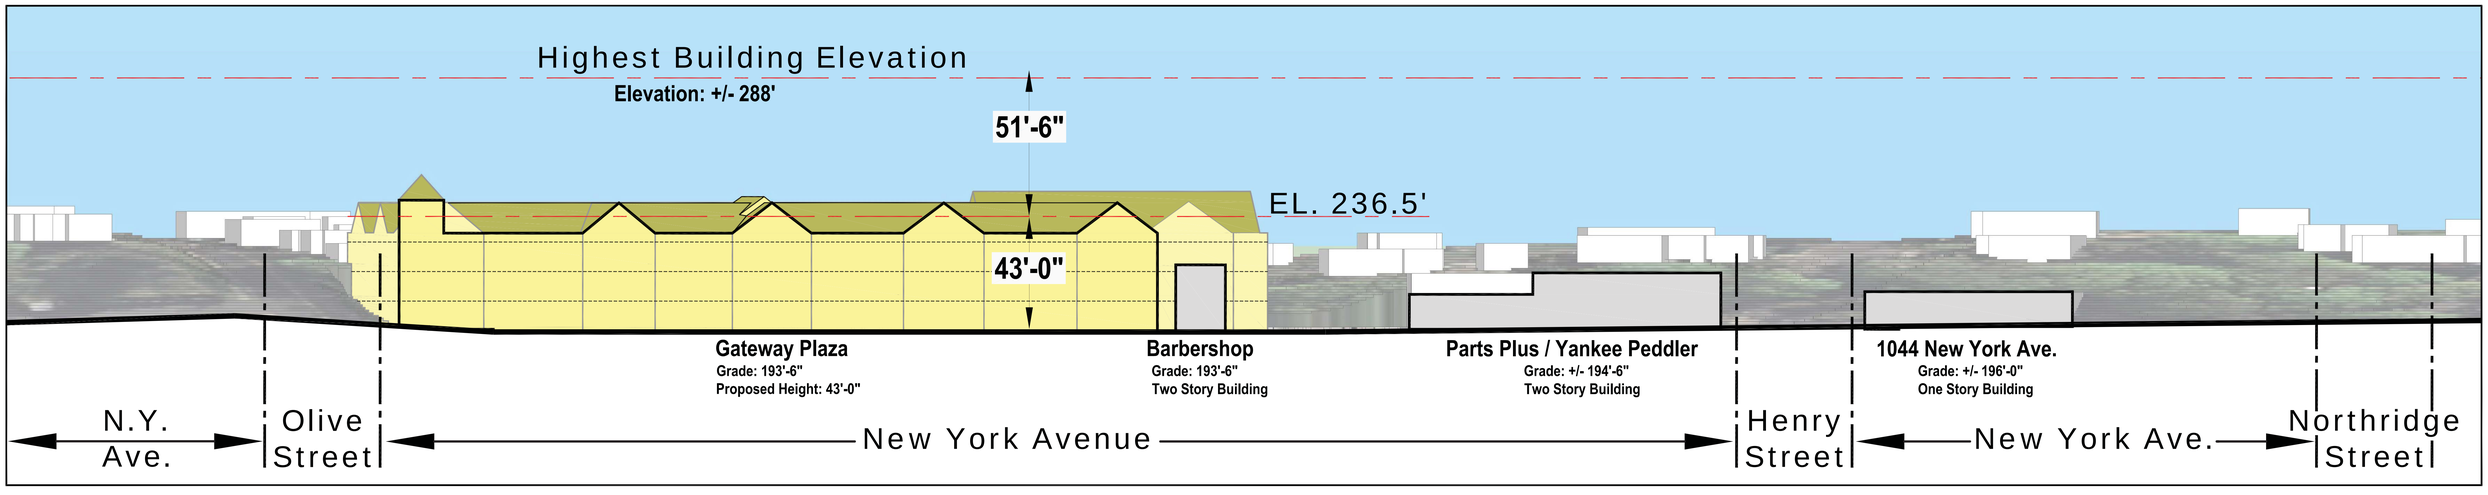

View East At New York Avenue (Gateway Plaza)

SCALE

Renaissance Downtowns at Huntington Station LLC

Building Heights above Street Level

Huntington Station Gateway Development

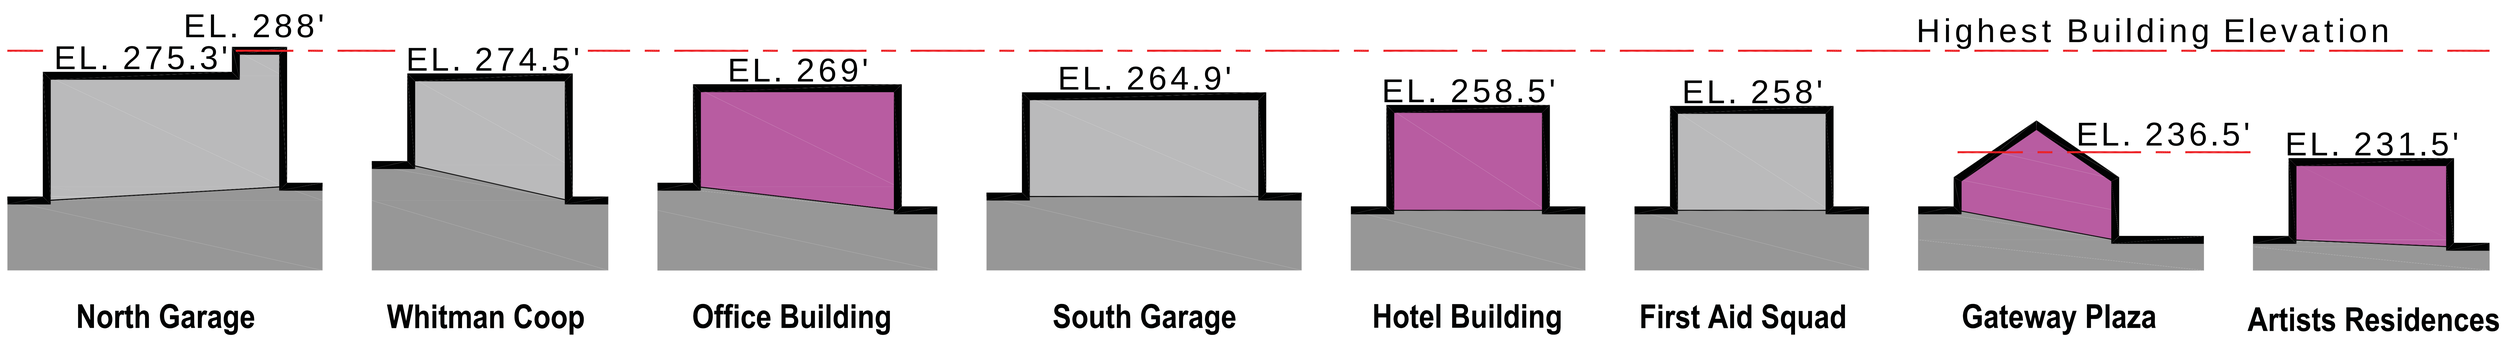

Renaissance Downtowns at Huntington Station LLC

Building Elevation Heights Comparison

Huntington Station Gateway Development

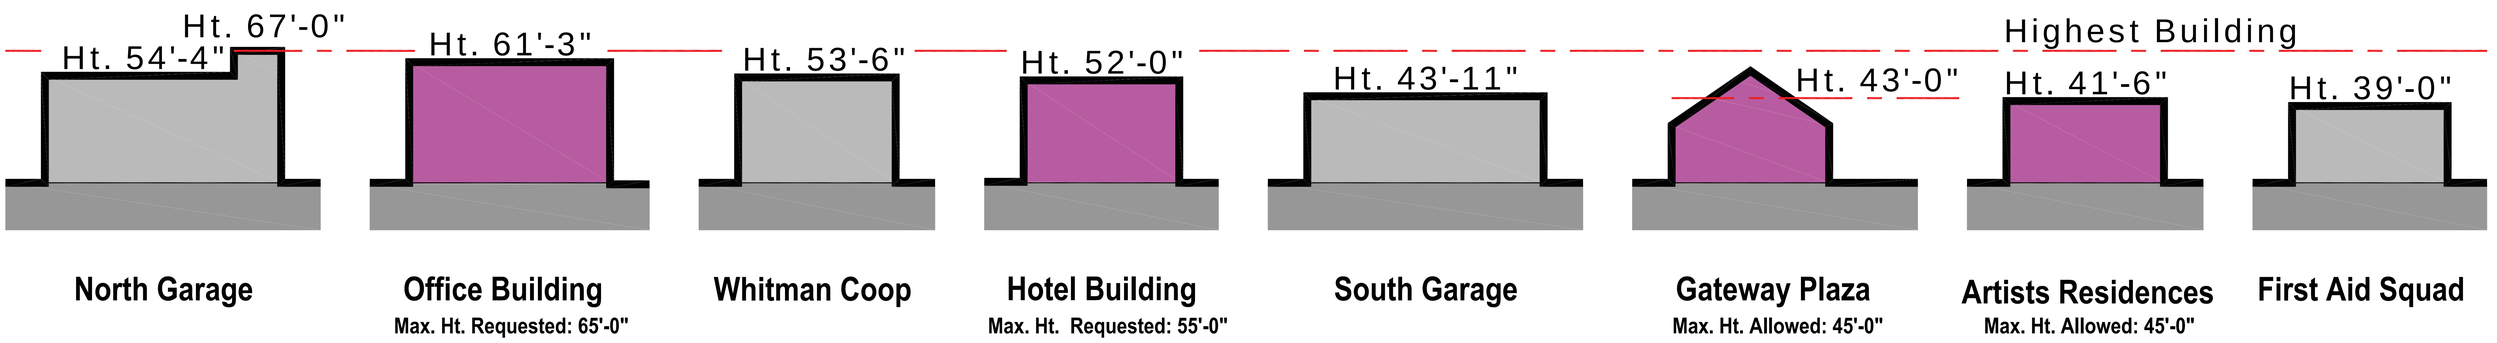

Renaissance Downtowns at Huntington Station LLC

Building Heights Comparison

Huntington Station Gateway Development

View of Hotel from Railroad Street Facing South on New York Avenue

Renaissance Downtowns at
Huntington Station LLC

Illustrative Rendering of Hotel
on New York Avenue

Huntington Station
Gateway Development